Lighting Plan - The Sanctuary

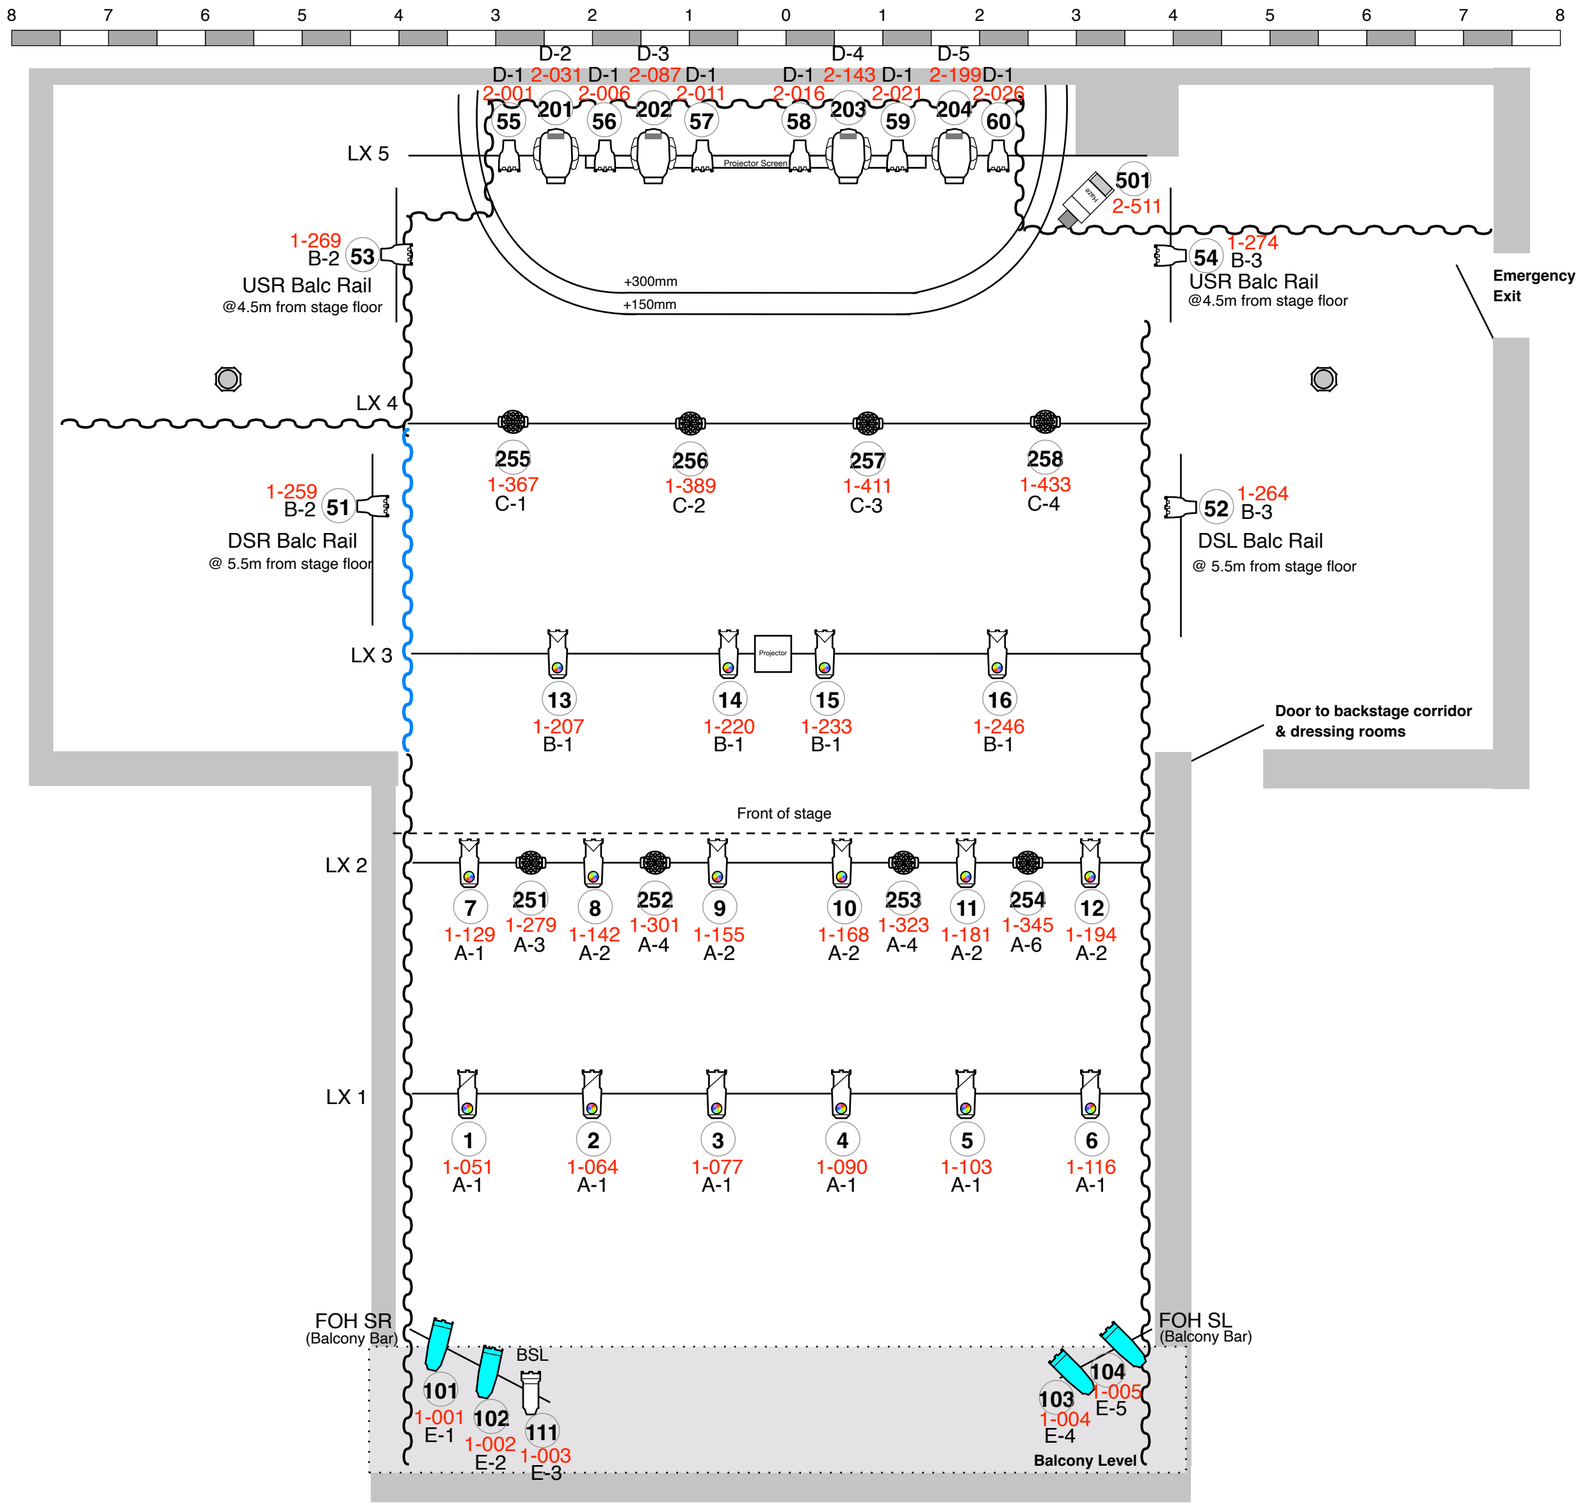

The Sanctuary [A1]
Lighting Plan

Revision C - 2025
Updated 14/06/2025

Enquiries: tech@paradise-green.co.uk

Revisions:

A: Initial 19/04/25 SO
B: Update Diablos 09/06/25 SO
C: Use new US drape plan 14/06/25 SO

Notes

Only fixtures in cyan may be refocused.

Exact positions subject to change

All refocusable fixtures are accessible from balcony level, without the use of a ladder. Highest fixture approx 2m from balcony floor.

Additional Channels:
999: House Lights (Addr 501-506)
1000: Working Lights (Addr 507-508)

Fixed drapes

Section of drape can be hauled up to reveal SR pit area

Pillar

Key

Channel
Address
Circuit

36° Prolights Eclipse (6)

50° Prolights Eclipse (10)

Aryton Diablo (4)

Rogue R2 Wash (8)

ColorSource PAR (10)

15-30° Source Four Zoom (4)

25-50° Source Four J (1)

Hazer (1)