Lighting Plan - The Studio

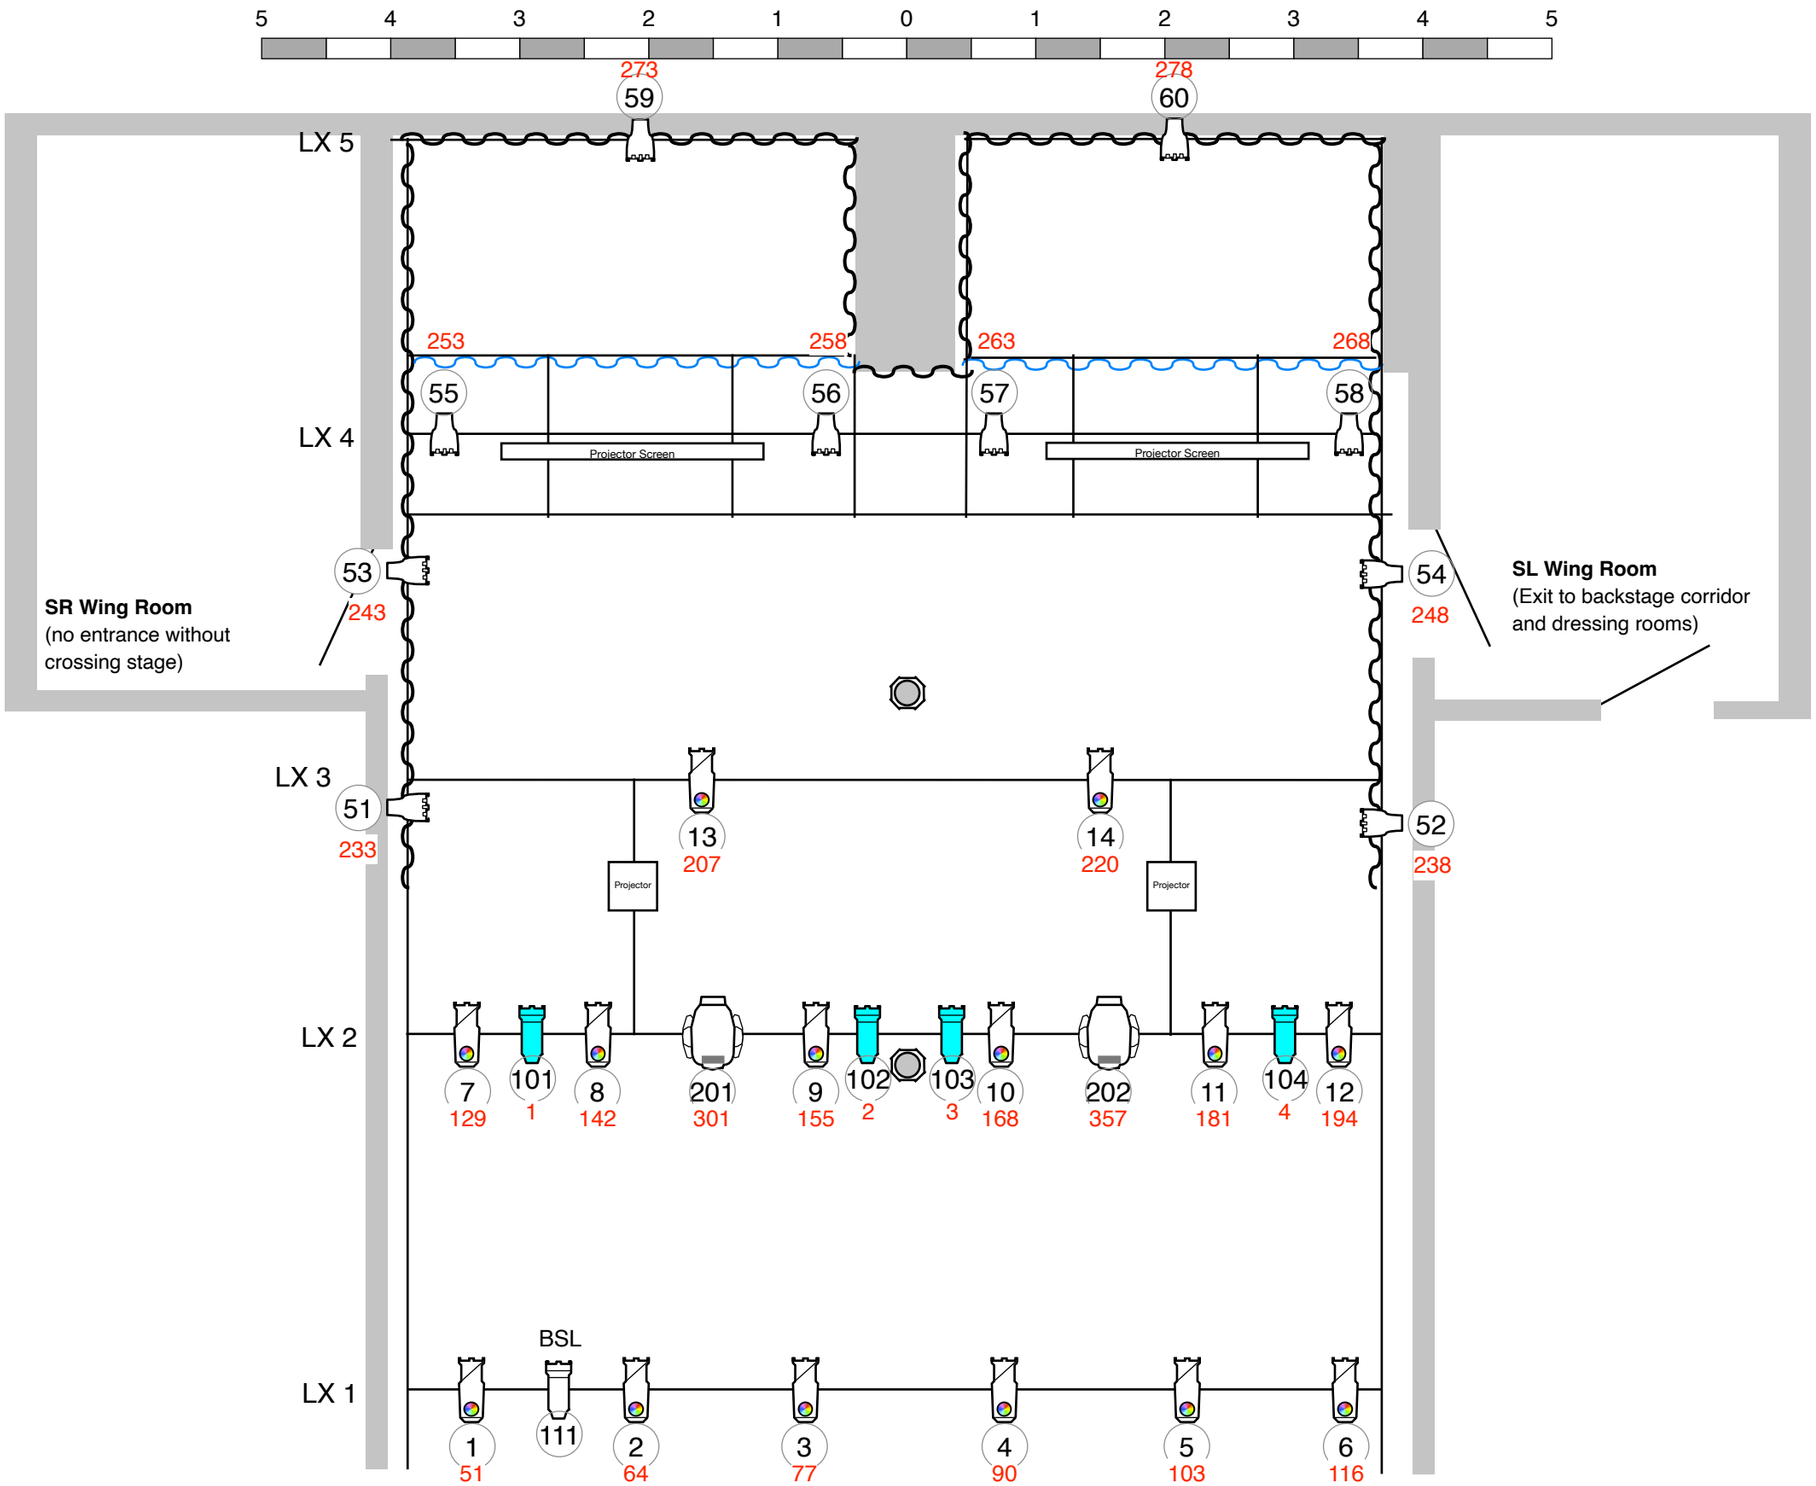

The Studio [A2]
Lighting Plan
Revision B - 2025
Updated 09/06/2025

Enquiries: tech@paradise-green.co.uk

Revisions:
A: Initial 24/04/25 SO
B: Update Diablos 09/06/25 SO

Notes
Only fixtures in cyan may be refocused.

Exact positions subject to change

Projectors are mirrored only and cannot be individually controlled.

Pillar

Key

Channel

25-50° Source Four J (5)

36° Prolights Eclipse (14)

Aryton Diablo (2)

ColorSource PAR (10)